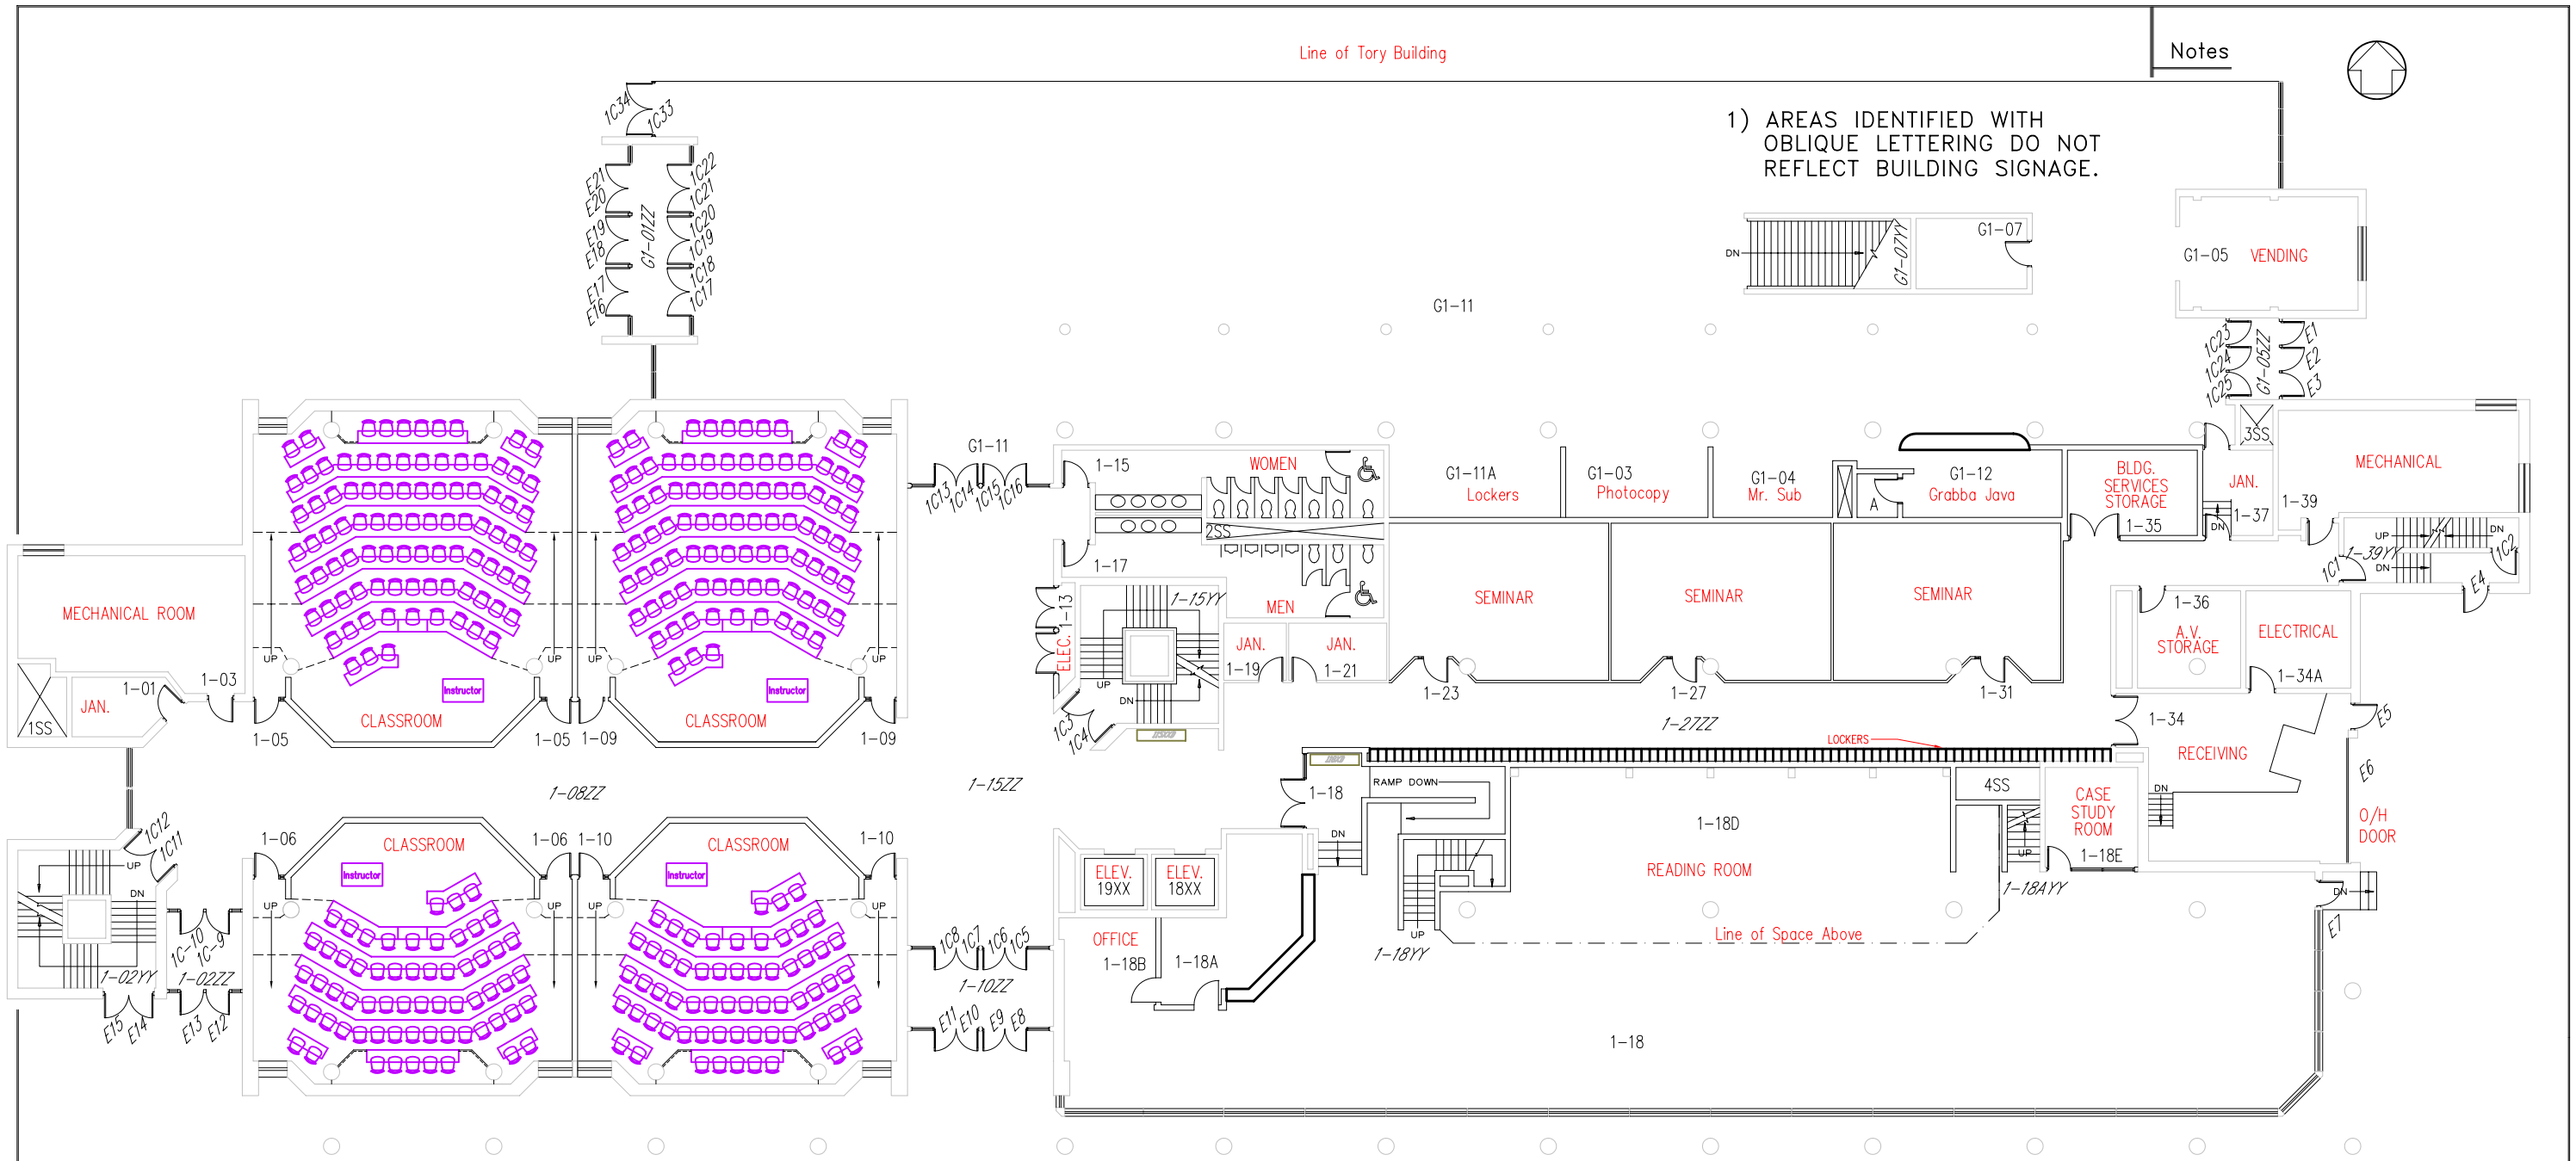

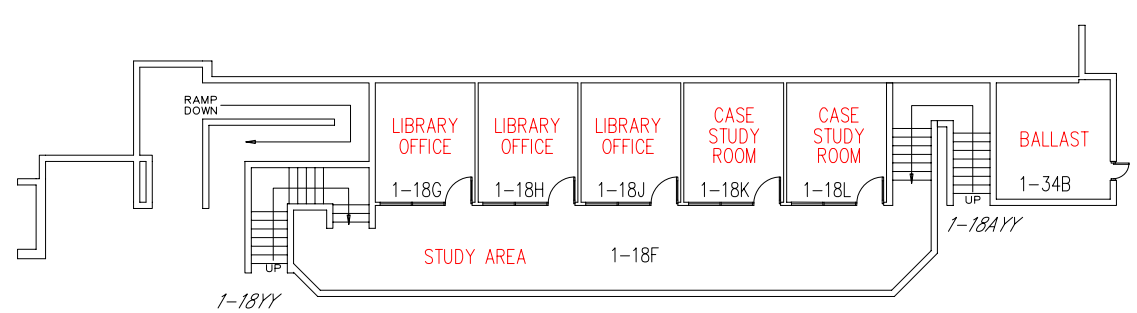

FIRST FLOOR PLAN

SCALE: 3/64" = 1'-0"

Date	By	Revision	App.
07 Oct 02	PLLJ	UASI update; 115XXD, 118XD added	
8 May 01	JLD	Updated classrooms to show seating	
98/03/29	SJM	UPDATE ROOM USE LABELS	
98/02/23	DCK	UPDATE ROOM USE LABELS	
97/10/09	BAJ	Changes to photocopy/mr sub in galleria	
97/03/24	PLLJ	Added stair polygons 18YY, 18AYY	

University of Alberta
Capital & Strategic Planning Services

FIRST FLOOR PLAN

FACULTY OF BUSINESS

Arch. JLV		Fac./Dept.	
Int. Des.			
Mech.		Approval	
Elect.			
Date 94/12/19		Job No.	Work Order
Dwg. 2 of 8		Drwg. No.	51600-R02