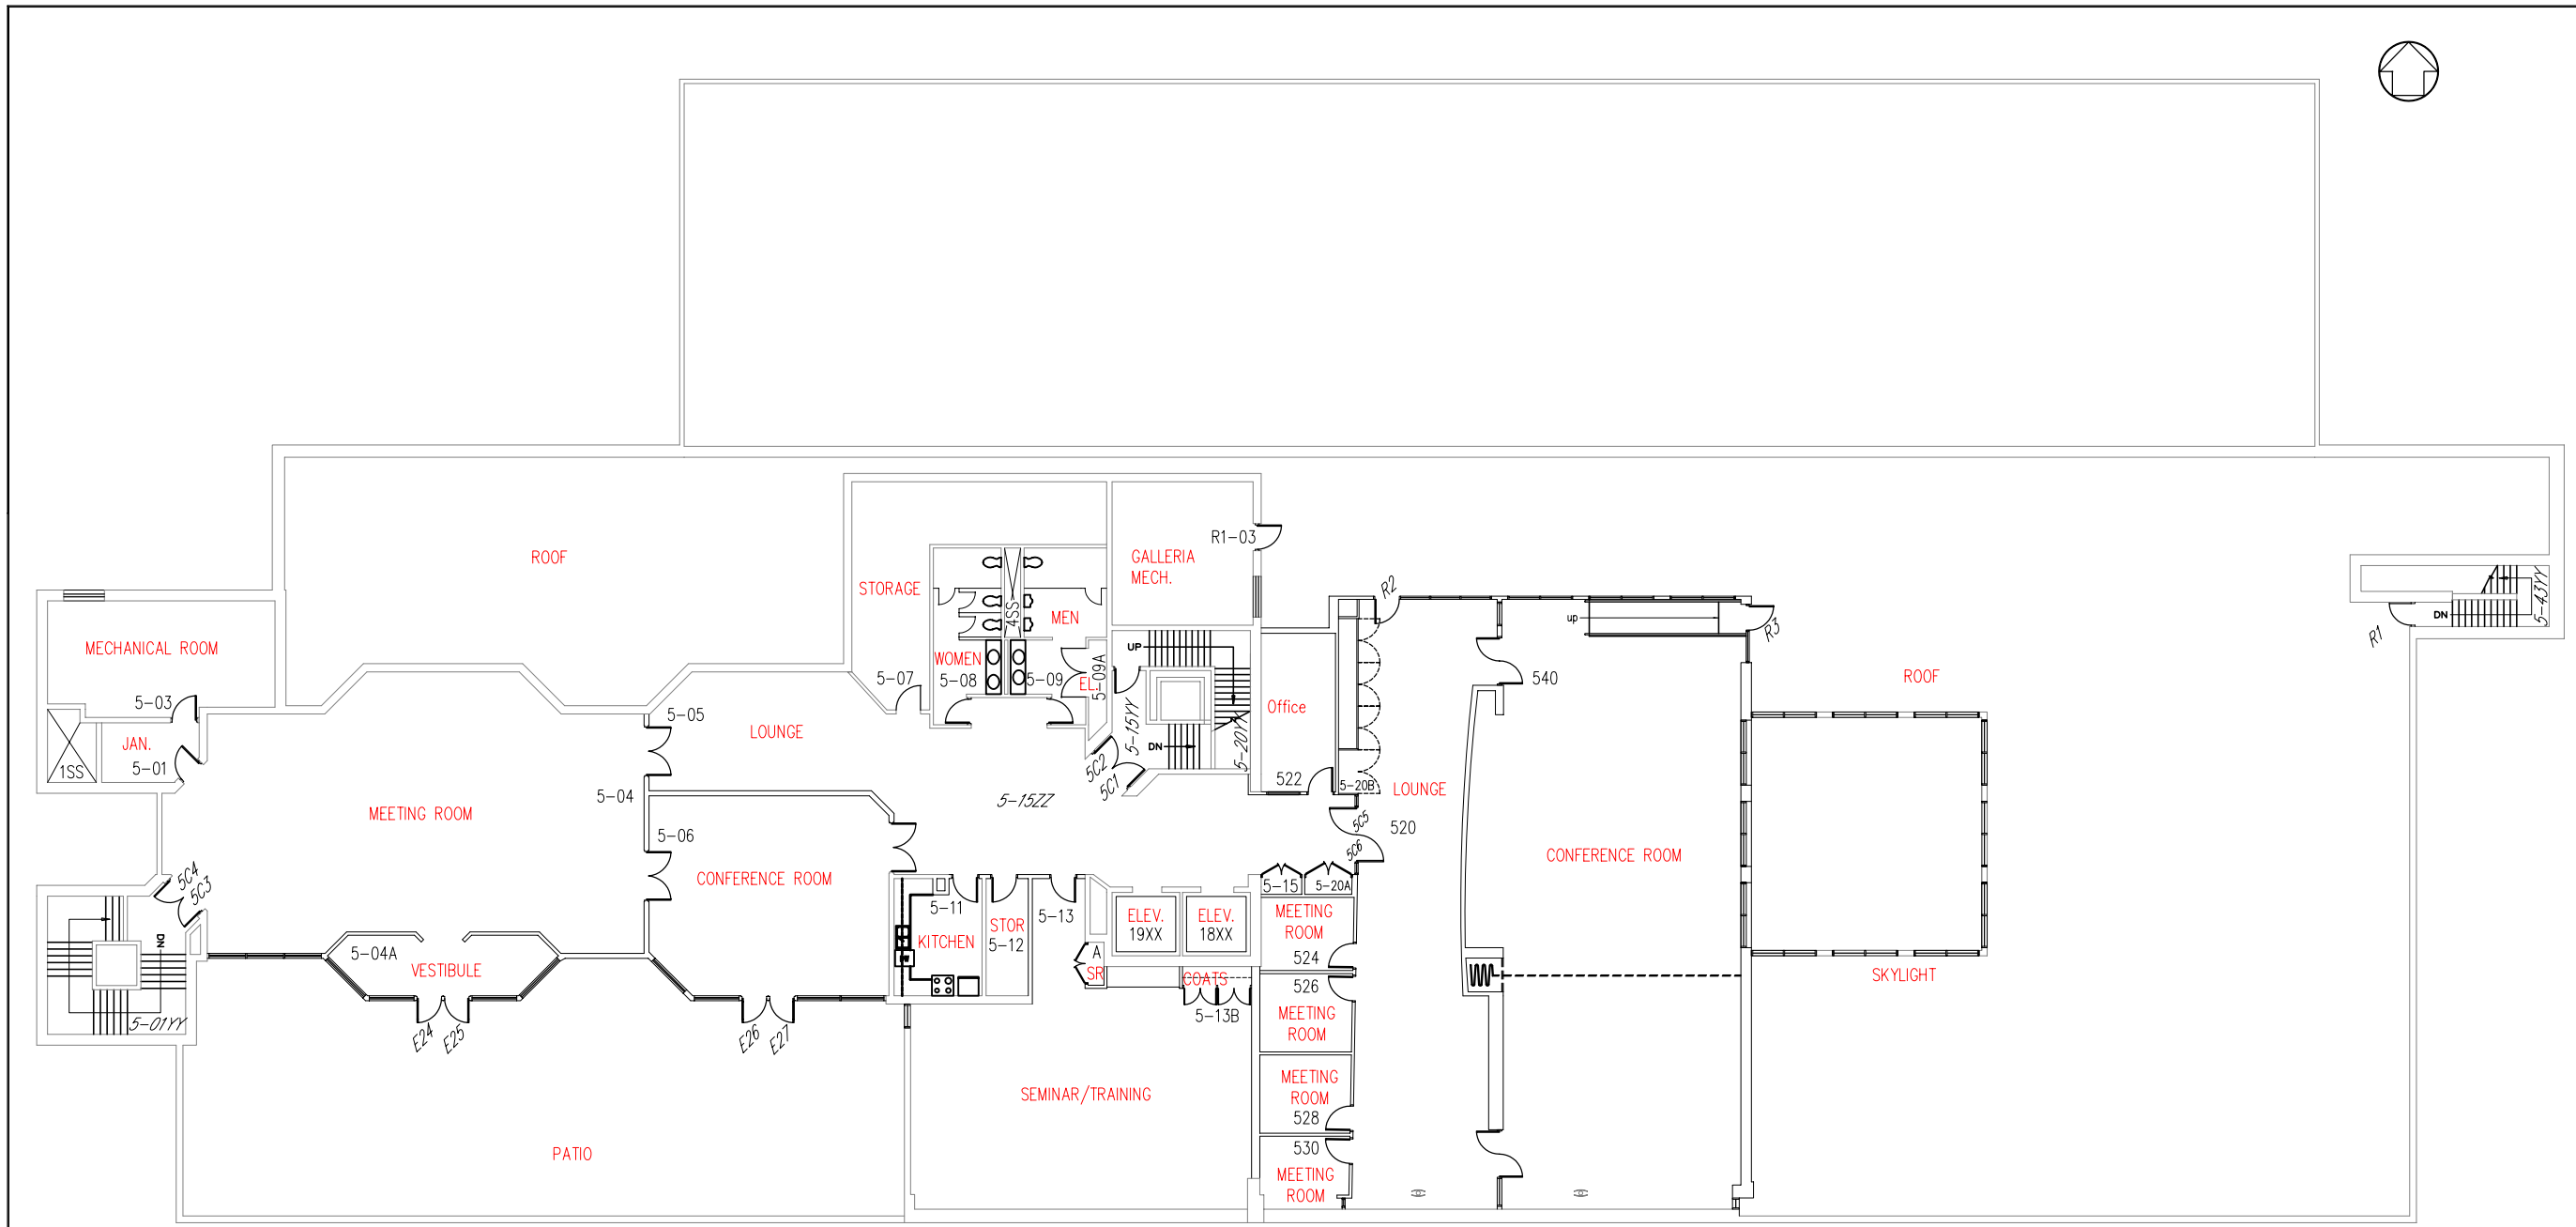


FIFTH FLOOR PLAN

Not To Scale

| Date | By | Revision |
|---|---|---|
| 7 Oct 03 | BA | Move corridor door, convert stor. to office. |
| 16 Sept 99 | JLD | New addition to Stollery Centre |
| 99/02/23 | DCK | UPATE ROOM USE LABELS. |

University of Alberta
Planning and Development

# FIFTH FLOOR PLAN

## FACULTY OF BUSINESS

| | | | |
|---|---|---|---|
| Arch. JLV | | Fac./Dept. | |
| Int. Des. | | | |
| Mech. | | Approval | |
| Elect. | | | |
| Date 94/12/15 | | Job No. | Work Order |
| Dwg. 6 of 8 | | Dwg. No. | 51600-R06 |